Recommended Tools:

Normal Tool kit comprising Spanners, Pliers, Screwdrivers, Hacksaws, Hammer, & Pop Rivet Pliers for 4mm pop rivets etc.
Masonry Drill Bits (7mm, 8mm and 12mm diameter).
Jobber Drill Bits (4mm, 8.5mm and 10.5mm diameter).
Electrical Power Tools such as Drills, Jig Saws, Extension Leads, Lamps etc.
Tape Measure.
Spirit Level/Plumb Line.
Chalk Line.
Access equipment as required (Step Ladders, Towers, Scissor lift, Boom lift).

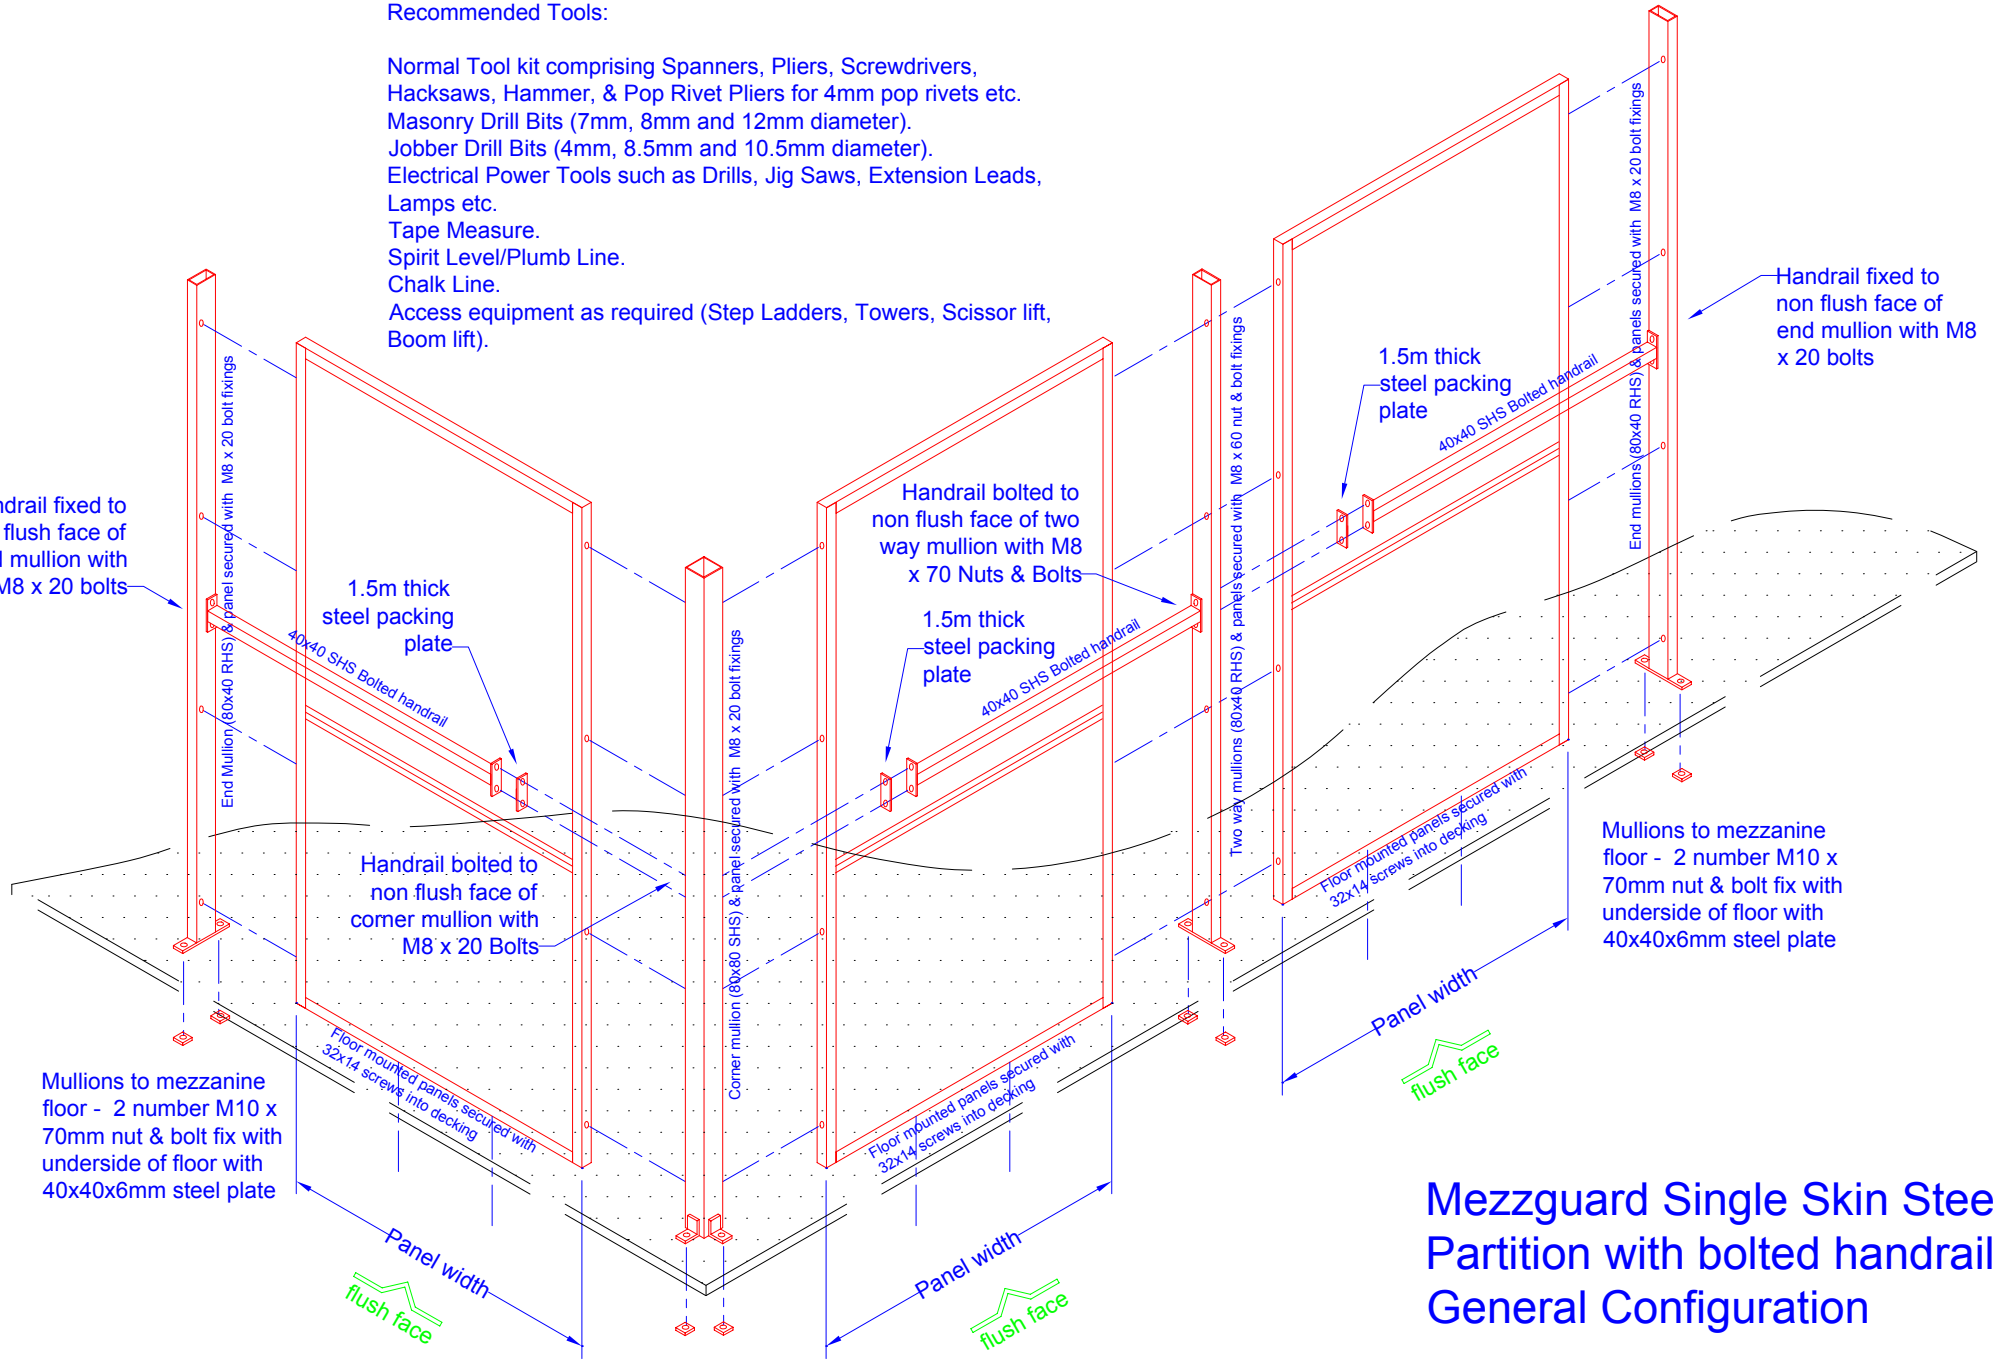

Mezzguard Single Skin Steel Partition with bolted handrail. General Configuration